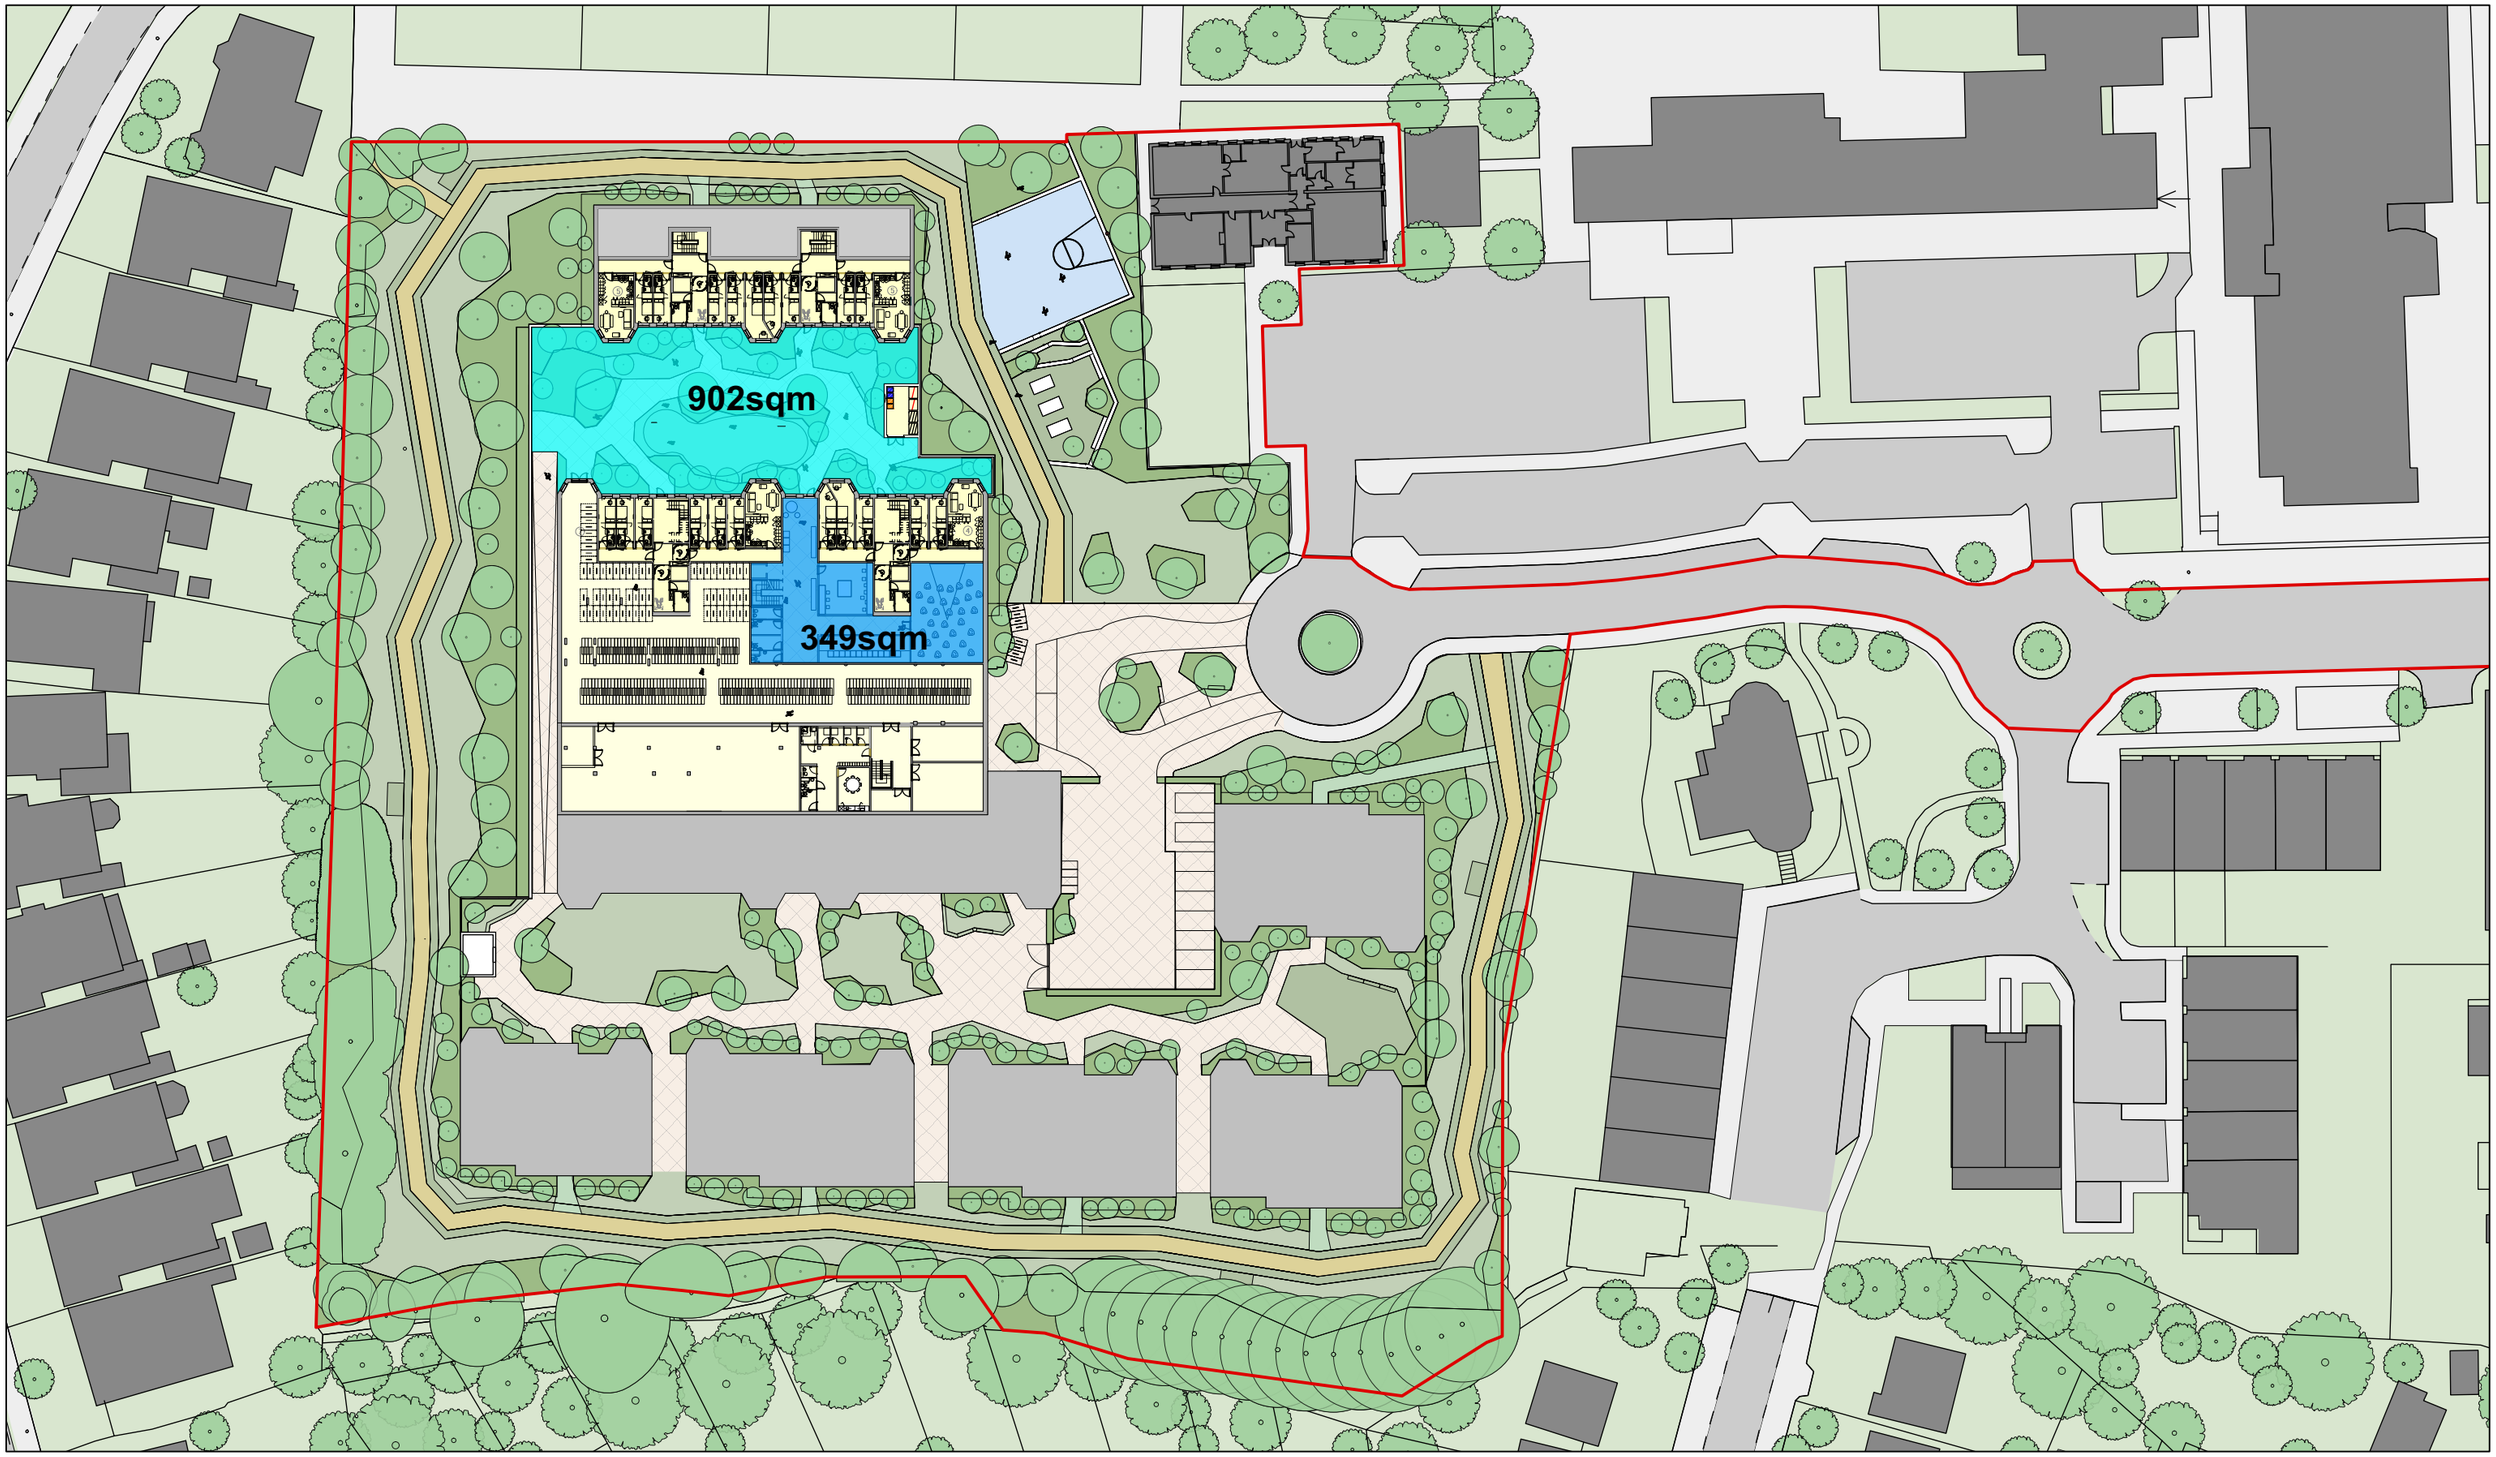


AMENITY SPACE FOR STUDENTS

TOTAL INTERNAL AMENITY SPACE = 1,705sqm

TOTAL EXTERNAL STUDENT OPEN SPACE = 2,852sqm

TOTAL STUDENT AMENITY SPACE = 4,557sqm (6.52sqm PER BEDSPACE)

0 25m

Stephen Marshall (Urbanism) Ltd
Gainsborough Studios
1 Poole Street, London N1 5EB
T: 020 7033 3130

# AMENITY SPACE - LOWER GROUND FLOOR

N

PROJECT: The Grove
TITLE: Amenity space plan
DATE: 21.01.2021
SCALE: 1:750 @ A3

P81